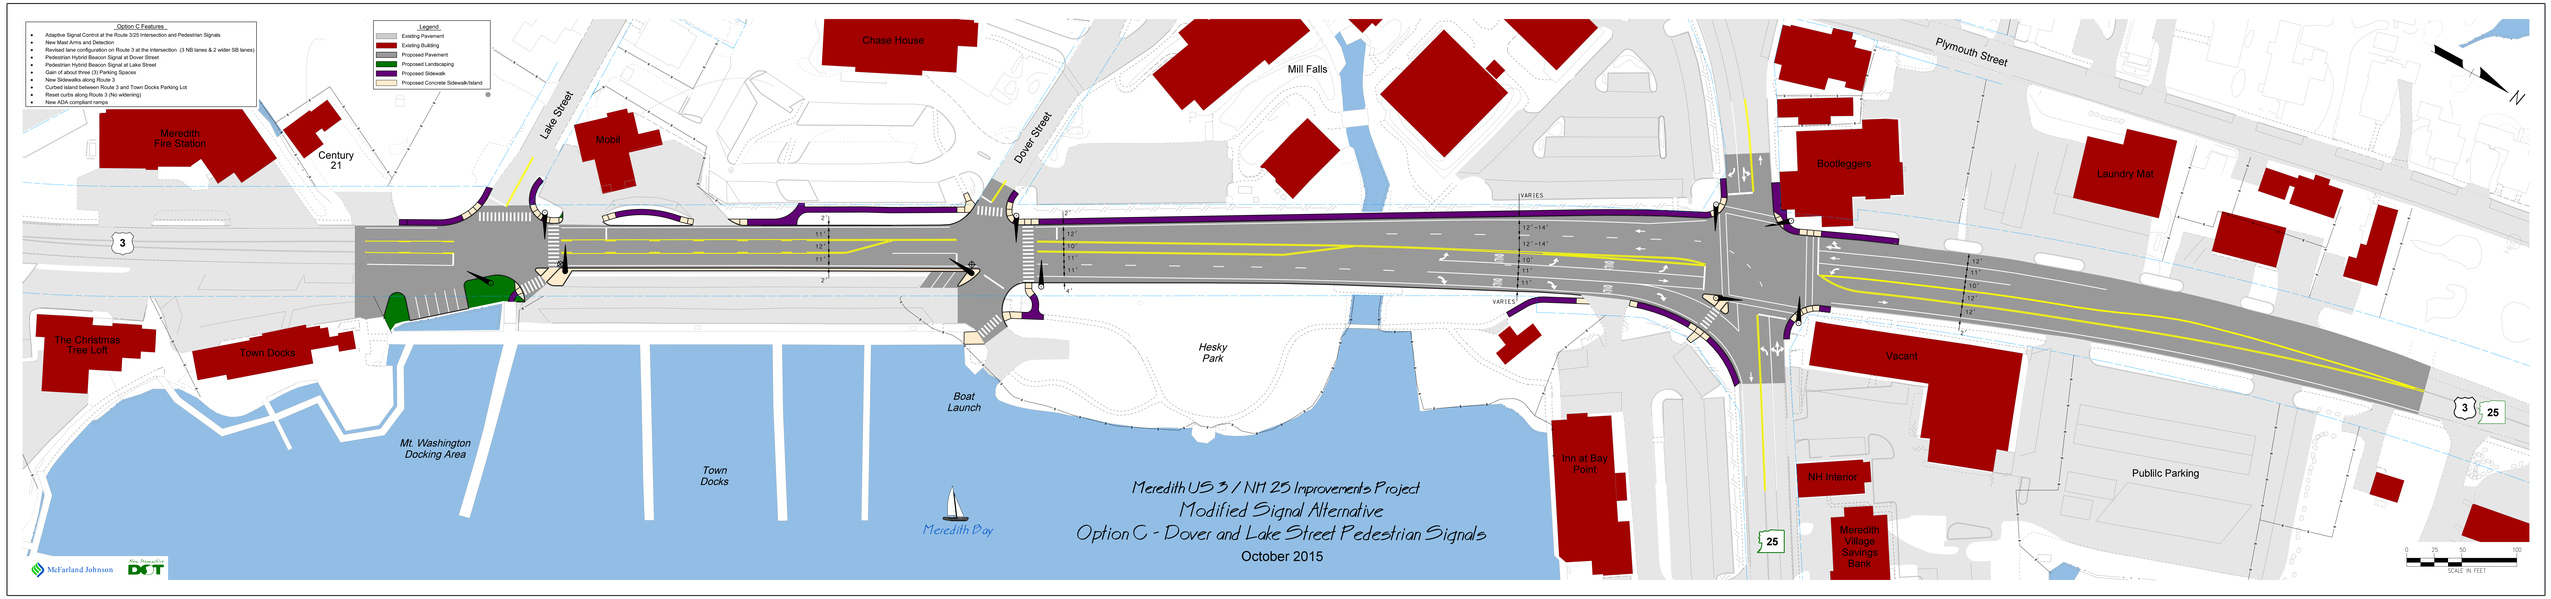
Option C Features
Adaptive Signal Control at the Route 3/25 Intersection and Pedestrian Signals
New Mast Arms and Detection
Revised lane configuration on Route 3 at the intersection (3 NB lanes & 2 wider SB lanes)
Pedestrian Hybrid Beacon Signal at Dover Street
Pedestrian Hybrid Beacon Signal at Lake Street
Gain of about three (3) Parking Spaces
New Sidewalks along Route 3
Curbed island between Route 3 and Town Docks Parking Lot
Reset curbs along Route 3 (No widening)
New ADA compliant ramps
Legend
Existing Pavement
Existing Building
Proposed Pavement
Proposed Landscaping
Proposed Sidewalk
Proposed Concrete Sidewalk/Island
Chase House
Mill Falls
Plymouth Street
Meredith Fire Station
Century 21
Lake Street
Mobil
Dover Street
Bootleggers
Laundry Mat
VARIES
The Christmas Tree Loft
Town Docks
Hesky Park
Boat Launch
Mt. Washington Docking Area
Town Docks
Meredith Bay
Inn at Bay Point
Vacant
NH Interior
Meredith Village Savings Bank
Publilc Parking
3
25
N
SCALE IN FEET
Meredith US 3 / NH 25 Improvements Project
Modified Signal Alternative
Option C - Dover and Lake Street Pedestrian Signals
October 2015
McFarland Johnson
New Hampshire DOT